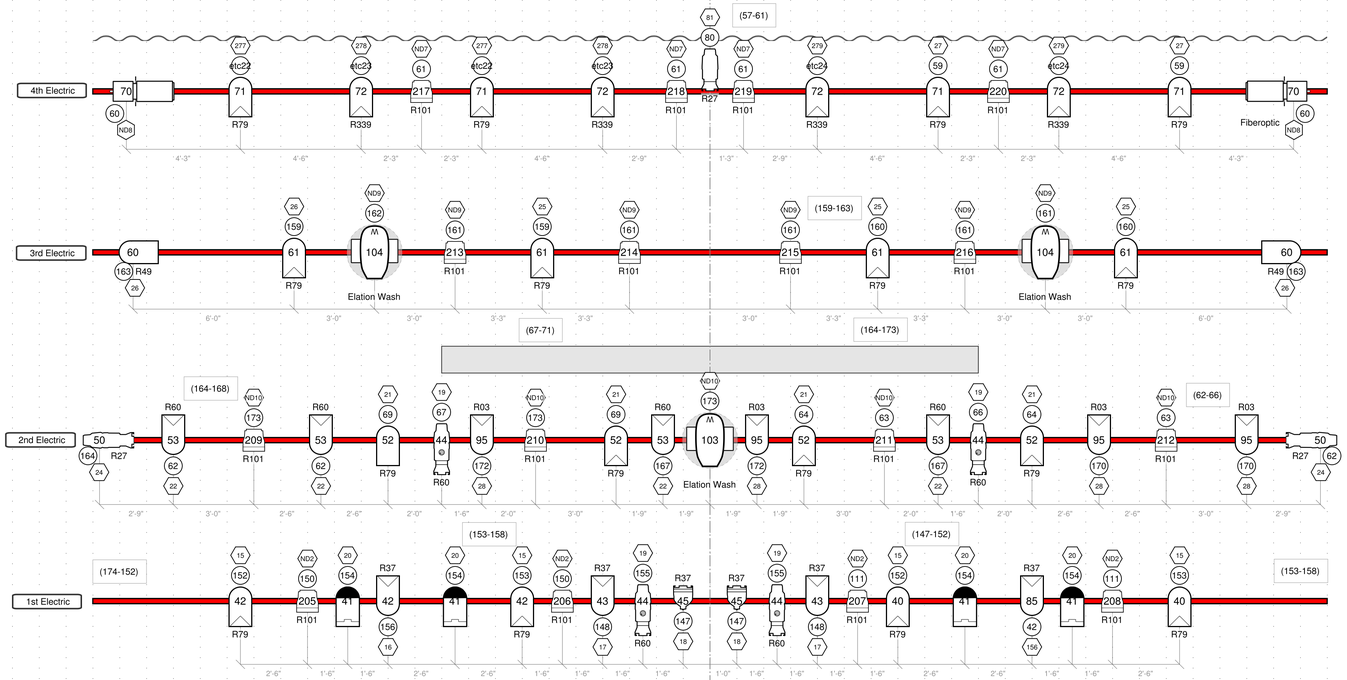

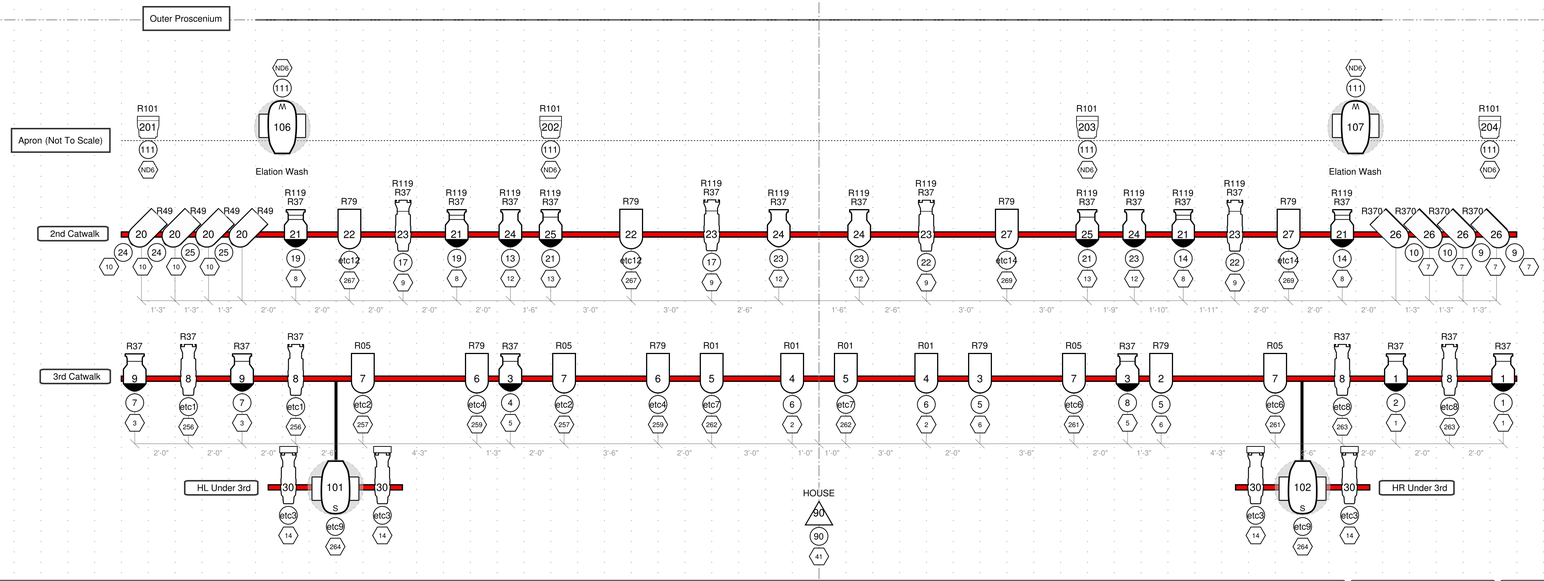

SYMBOL KEY

- Source-4 19° 575w
- Source-4 26° 575w
- Source-4 36° 575w
- Source-4 Jr 26° 575w
- Leko 6X16 1Kw
- Leko 6X12 1Kw
- Leko 6X9 1Kw
- Leko 6X9 575w
- Intellabeam
- S4 PAR VNSP 575w
- LED Par
- PAR64 MFL 1Kw
- PAR64 WFL 1Kw
- Raykit
- Elation Spot
- Elation Wash
- House Lights
- Gobo
- Scroller

THIS DRAWING REPRESENTS VISUAL CONCEPTS AND CONSTRUCTION SUGGESTIONS ONLY. IT DOES NOT REPLACE THE KNOWLEDGE AND ADVICE OF A LICENSED STRUCTURAL ENGINEER. THE DESIGNER IS UNQUALIFIED TO DETERMINE THE STRUCTURAL APPROPRIATENESS OF THIS DESIGN AND WILL NOT ASSUME RESPONSIBILITY FOR IMPROPER ENGINEERING OR USE.

Notes:

PRODUCED BY:
SIX FLAGS ST. LOUIS

LIGHTING DESIGN: **Tim Buchheit & Ben Arrigo**

THAT'S ENTERTAINMENT 2017

SCALE: 3/8"=1'-0"
EXCEPT WHERE NOTED
DATE: 5/11/2017

DRAWN BY: Ben Arrigo

DRAWING No. **1** of 2

Palace Theater
Six Flags St. Louis, Eureka MO

LIGHT PLOT